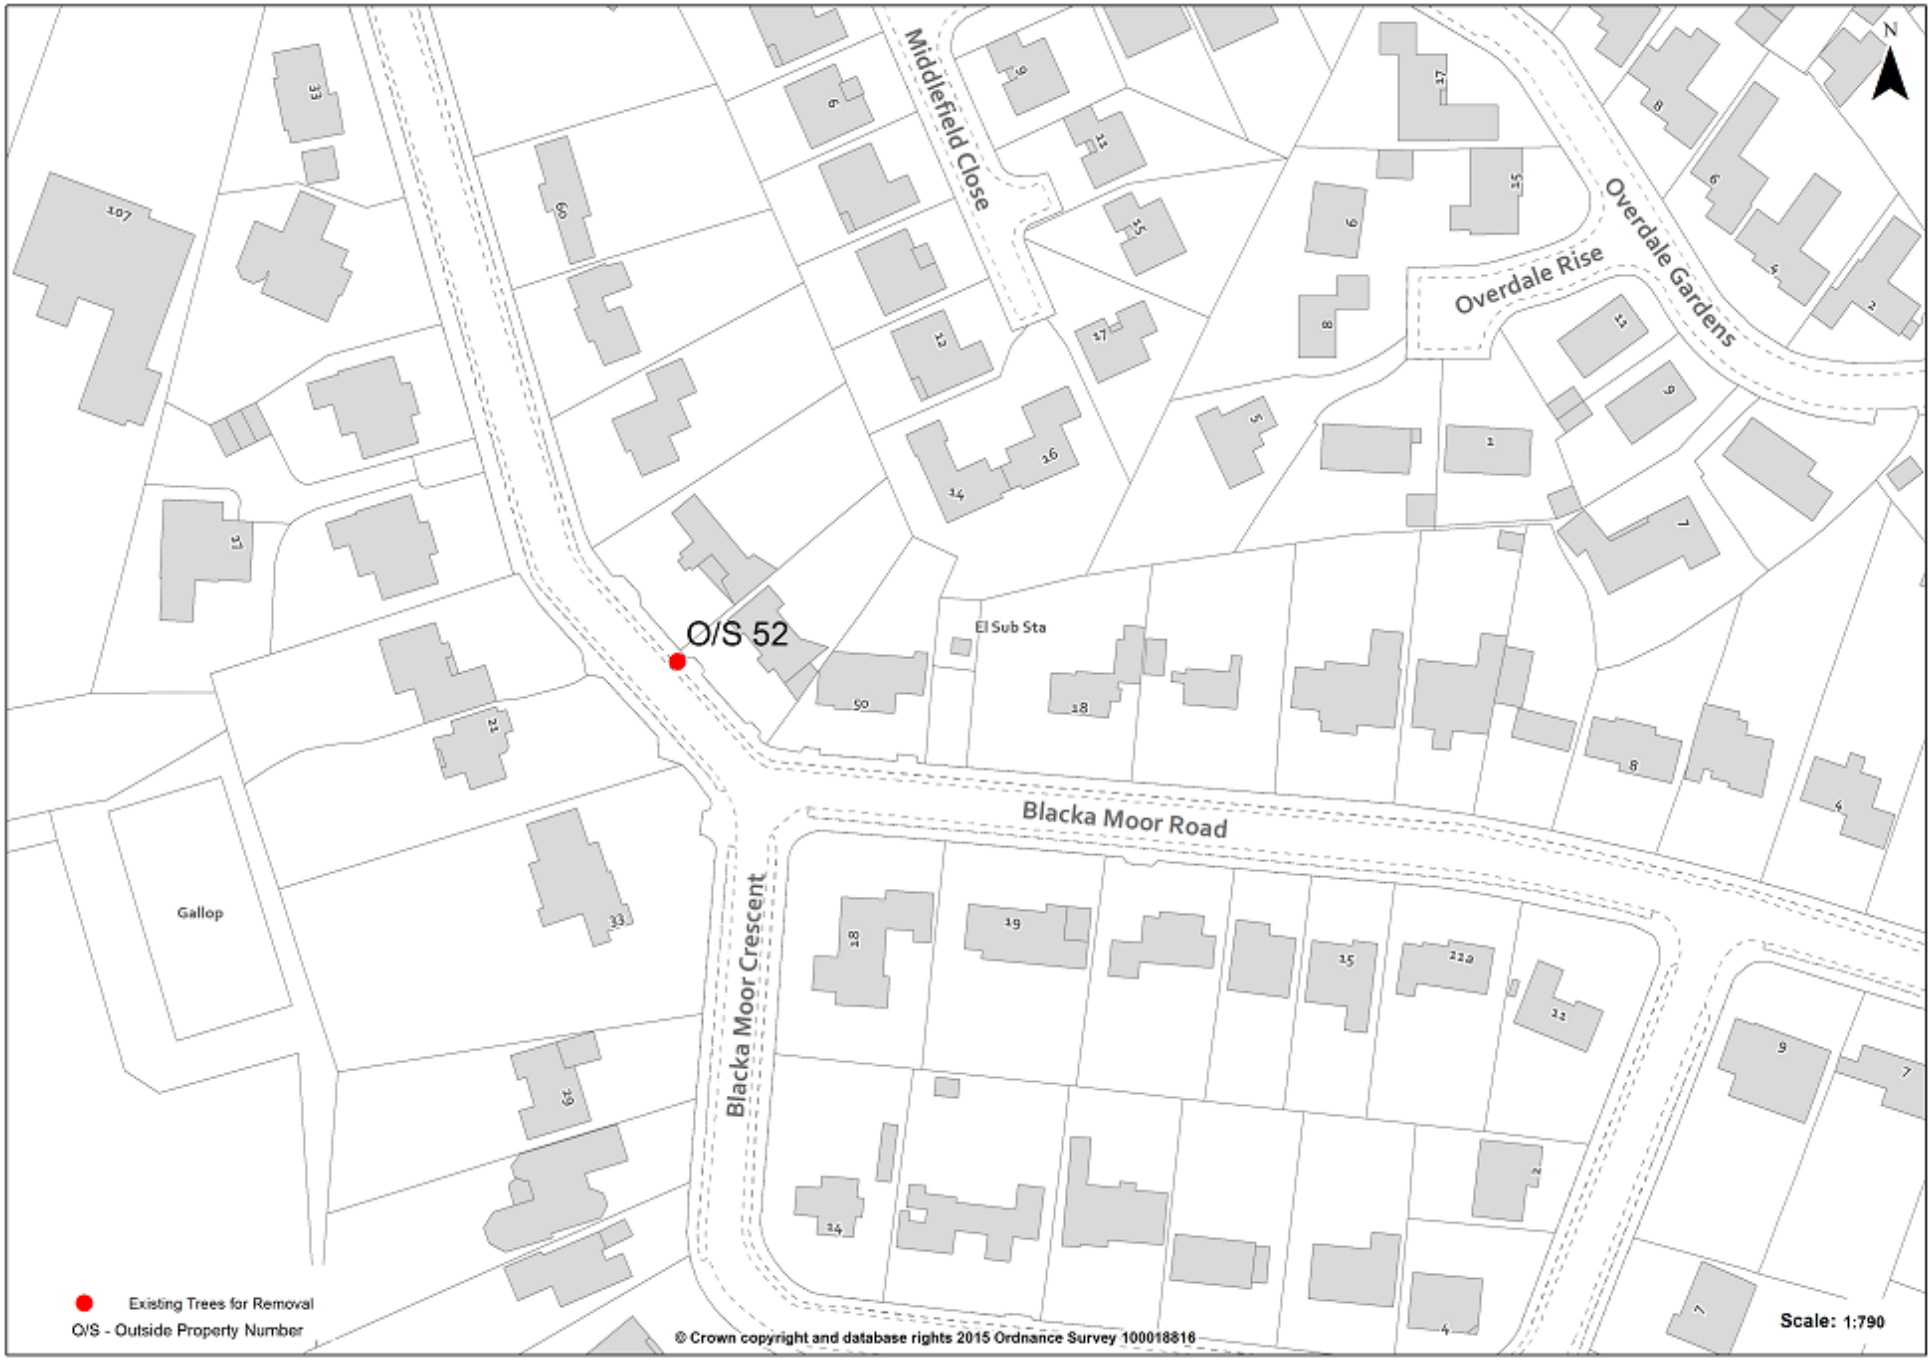
Middlefield Close
Overdale Rise
Overdale Gardens
Blacka Moor Road
Blacka Moor Crescent
O/S 52
El Sub Sta
Gallop
N
Existing Trees for Removal
O/S - Outside Property Number
© Crown copyright and database rights 2015 Ordnance Survey 100018816
Scale: 1:790

Site Name	Feature Location	6 D's	Reasons	Existing species	Planting notes	Replant species
BLACKA MOOR ROAD	O/S 52	Damaging	F/W disrupted by shallow rooting	Prunus Kanzan	Plant in verge o/s 52 (same position as felled tree)	Prunus X hillieri 'Spire'